


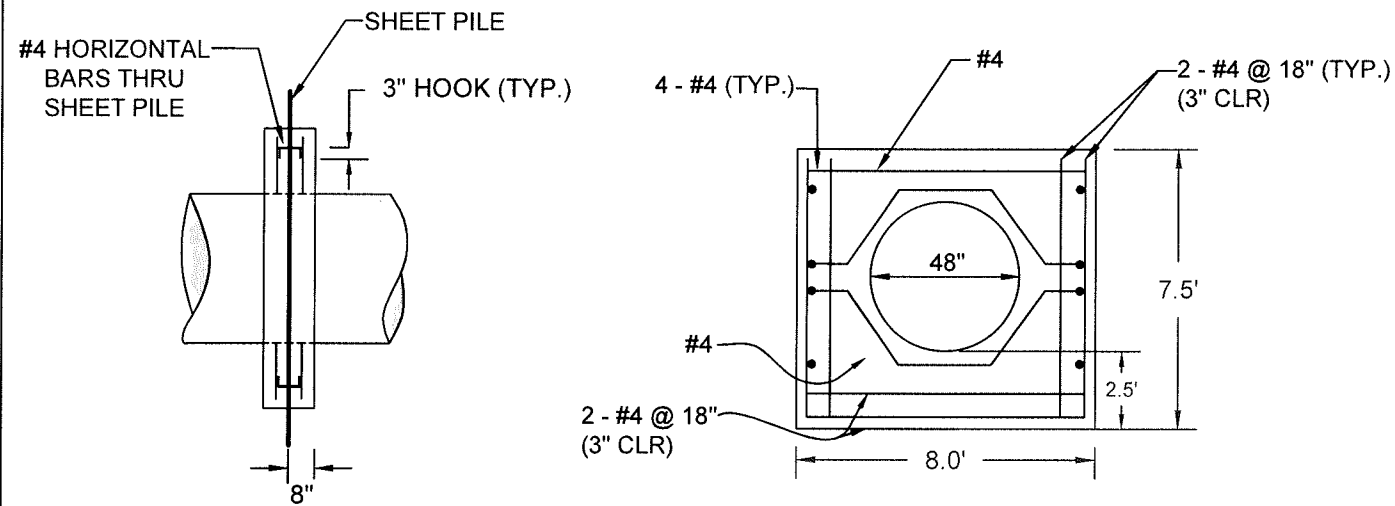


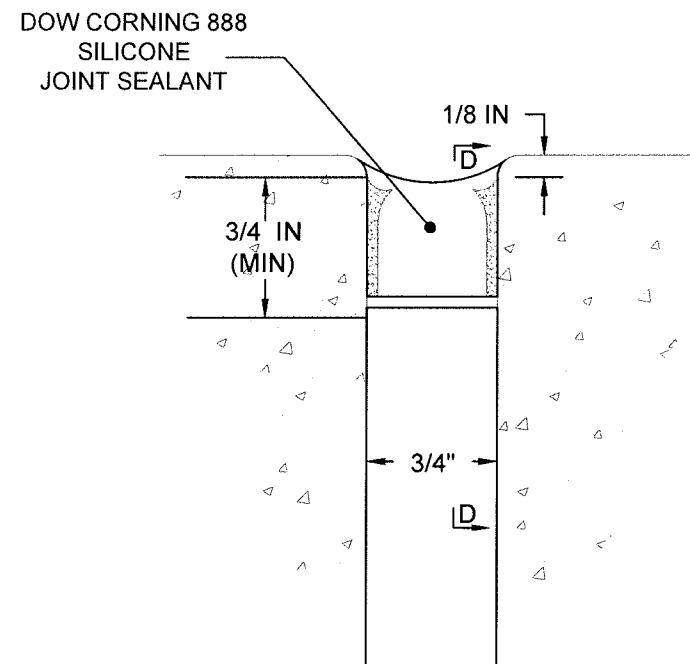


DETAIL 1 - CONCRETE COLLAR
NTS

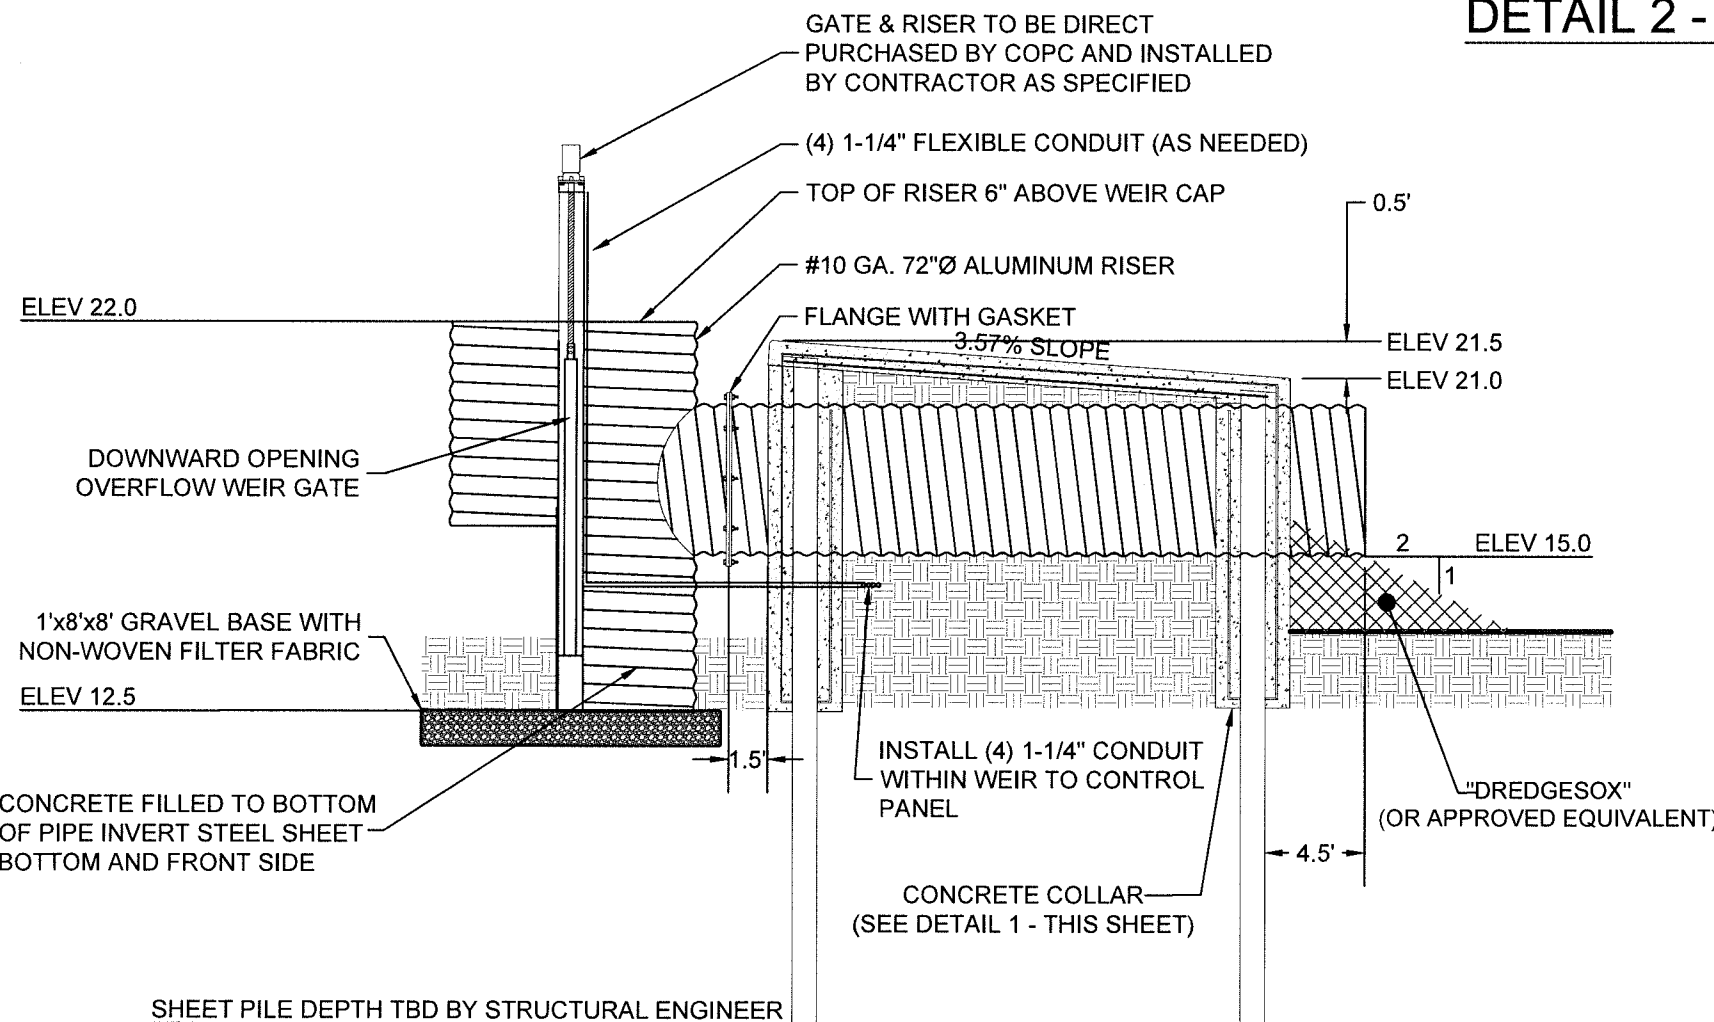


DETAIL 2 - CONTROL JOINT
NTS

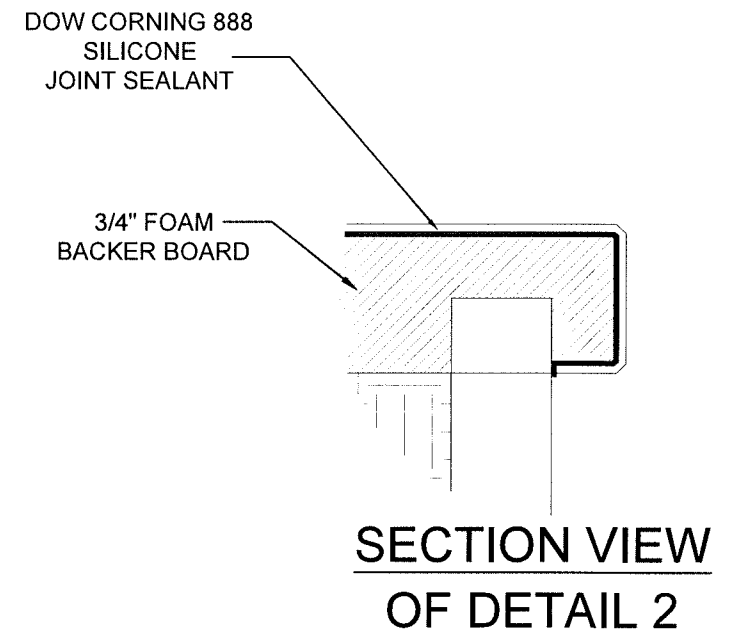

SECTION A-A

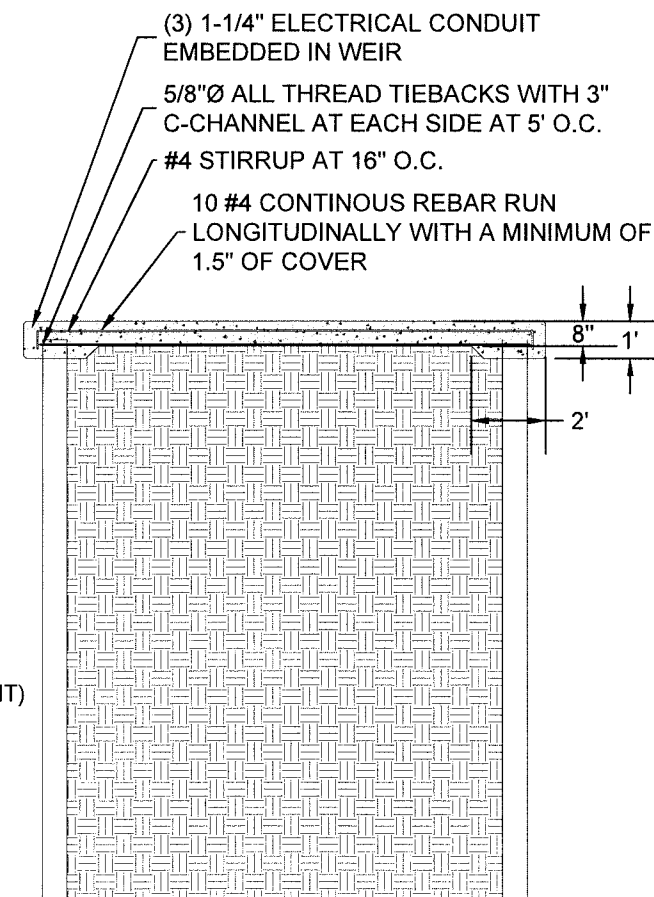



SECTION B-B

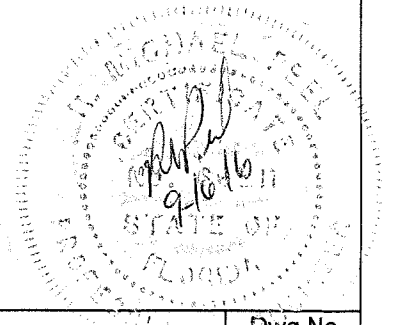

Des. by: SLB/JWH	Date: 09/08/2016	Scale: 1"= 5'-0"	CROSS SECTIONS	Rev. No.	Date	App'd by	Dwg. Status	CITY OF PALM COAST, FLORIDA 160 Lake Avenue Palm Coast, Florida 32164	BS-2 WEIR REPLACEMENT	Dwg No. C-6 sheet 6 of 13
Dwn. by: SLB/JWH	Date: 09/08/2016	Job no.:								
Chk. by: MCB	Date: 09/08/2016	File: BS-2 Weir.dwg								
App'd by: MP	Date: 09/08/2016									

NOTES

- 1) APPROXIMATELY 50 L.F. OF "DREDESOX", OR APPROVED EQUIVALENT, TO BE INSTALLED ALONG EACH SIDE OF DOWNSTREAM CANAL EMBANKMENT. INSTALLATION SHALL BE FROM ELEV. 24.0 TO ELEV. 15.0. "SHORESOX", OR EQUIVALENT, SHALL ALSO BE INSTALLED ALONG DOWNSTREAM FACE OF WEIR FROM APPROXIMATE BOTTOM OF PILE CAP TO ELEV. 15.0. INSTALLATION SHALL BE PER MANUFACTURER'S RECOMMENDATIONS.

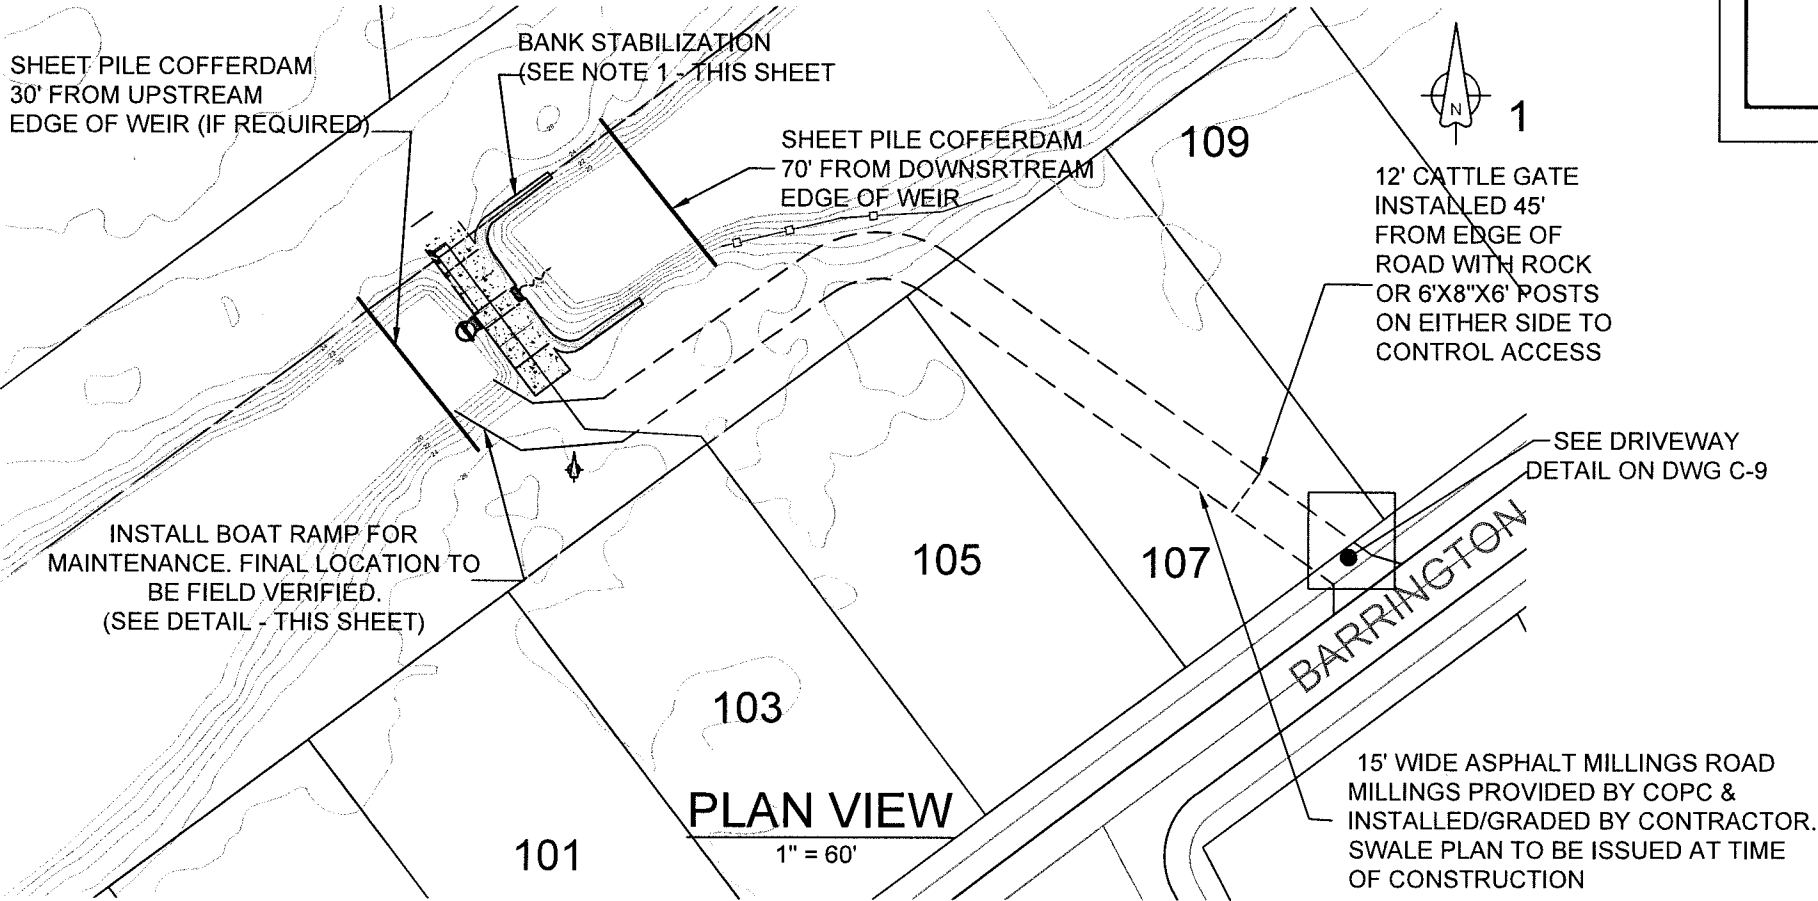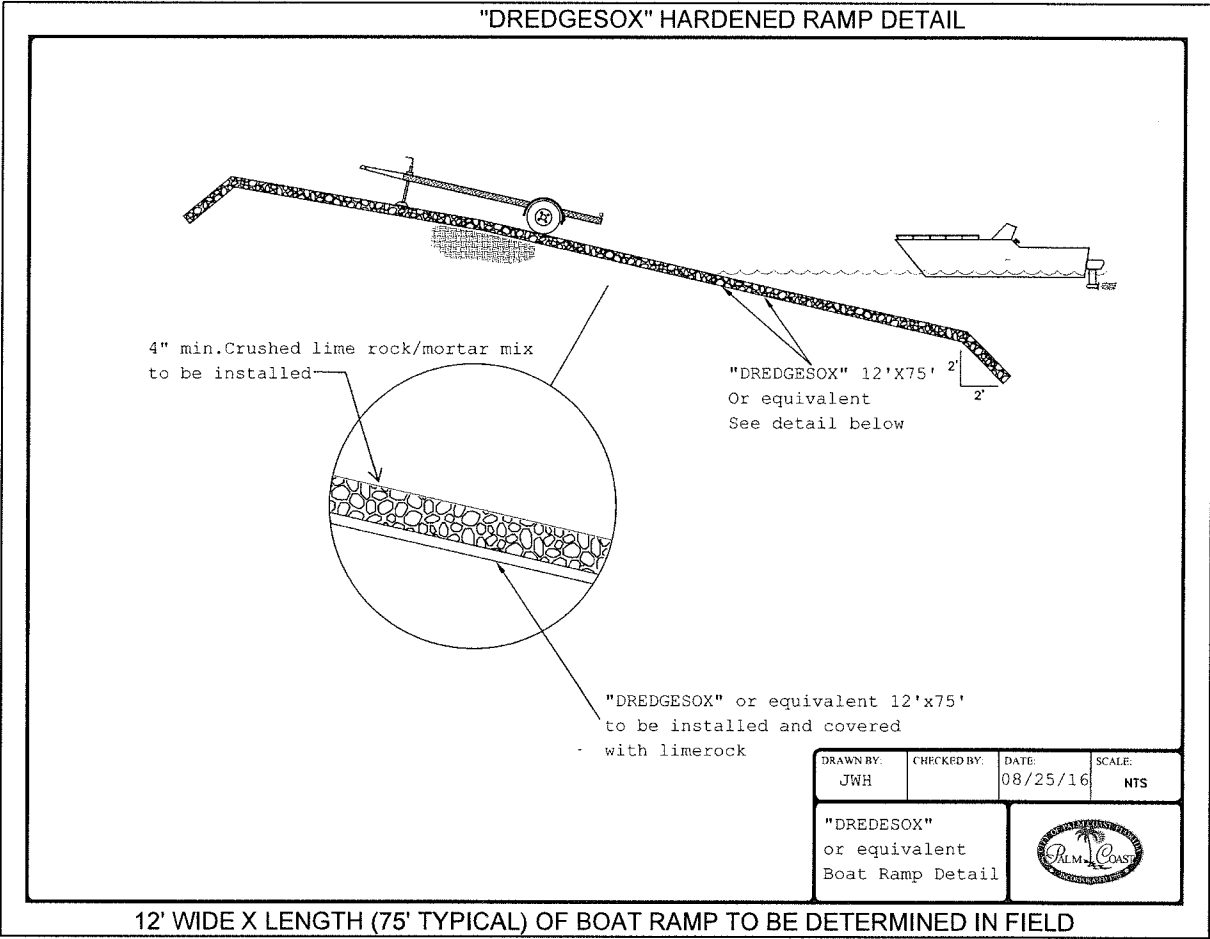

Des. by: SLB/JWH	Date: 09/08/2016	Scale: NONE	BANK STABILIZATION PLAN & DETAIL	Rev. No.	Date	App'd by	Dwg. Status CONSTRUCTION DOCUMENTS		CITY OF PALM COAST, FLORIDA 160 Lake Avenue Palm Coast, Florida 32164	BS-2 WEIR REPLACEMENT	Dwg No. C-7 sheet 7 of 13
Dwn. by: SLB/JWH	Date: 09/08/2016	Job no.:									
Chk. by: MCB	Date: 09/08/2016	File: BS-2 Weir.dwg									
App'd by: MP	Date: 09/08/2016										